KETERANGAN

	IP TELEPON – OUTLET
D	IP DATA – OUTLET
WAP	WIRE LESS ACCESS POINT
	DOME CAMERA COLOUR FIXED
STB	SET TOP BOX + OUTLET IPTV
	BULLET CAMERA COLOUR FIXED C/W HOUSING INDOOR TYPE
	BULLET CAMERA COLOUR FIXED C/W HOUSING OUTDOOR TYPE
DDC	DIGITAL DIRECT CONTROLLER

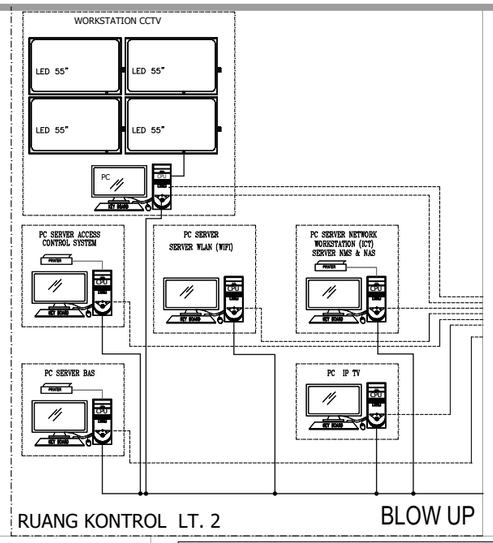

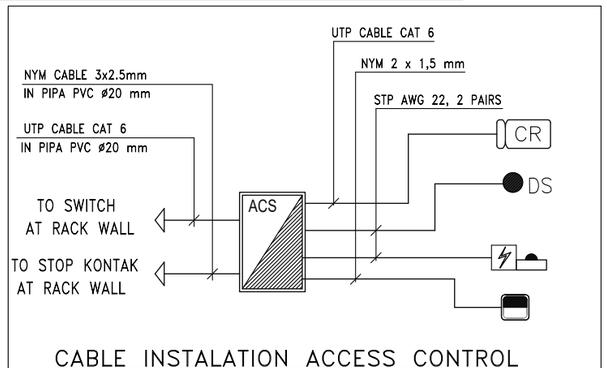

CABLE INSTALATION ACCESS CONTROL

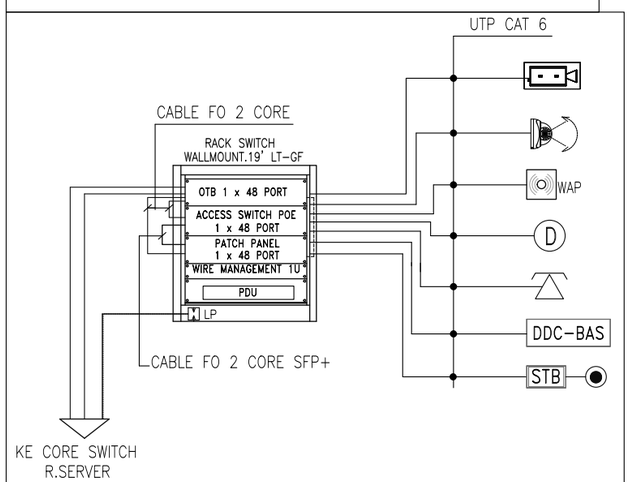

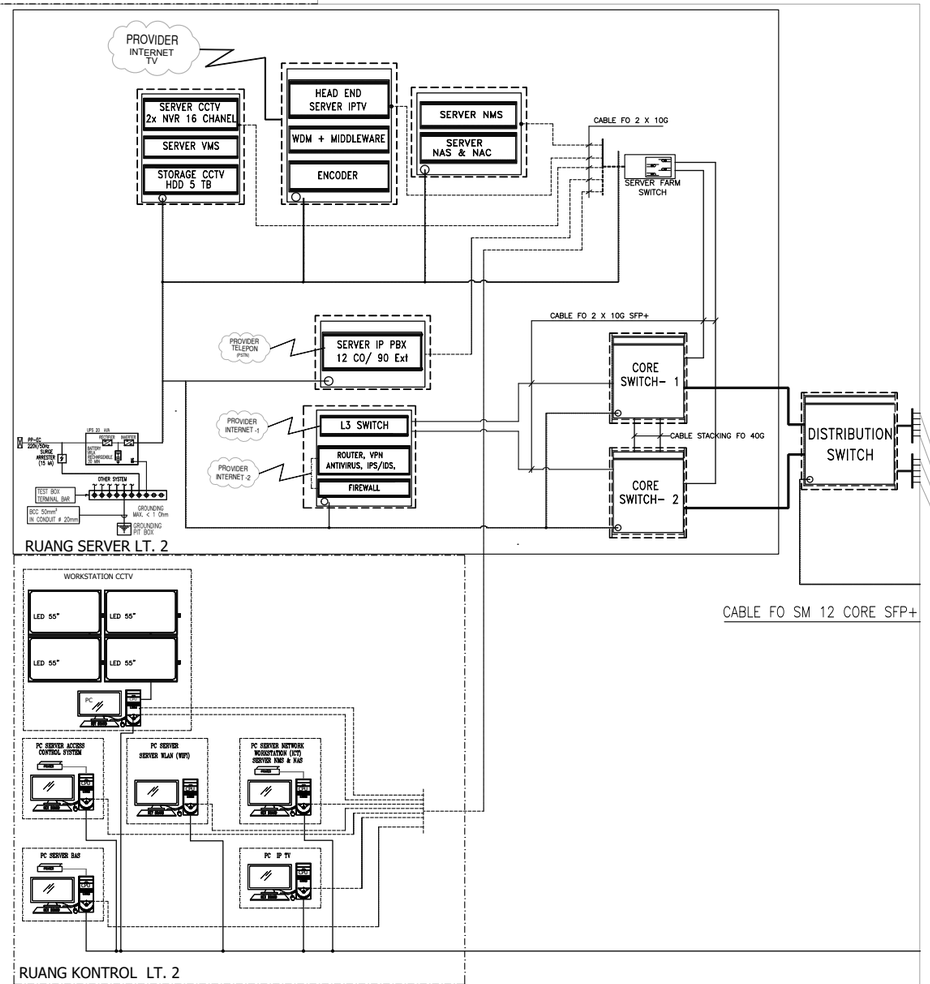

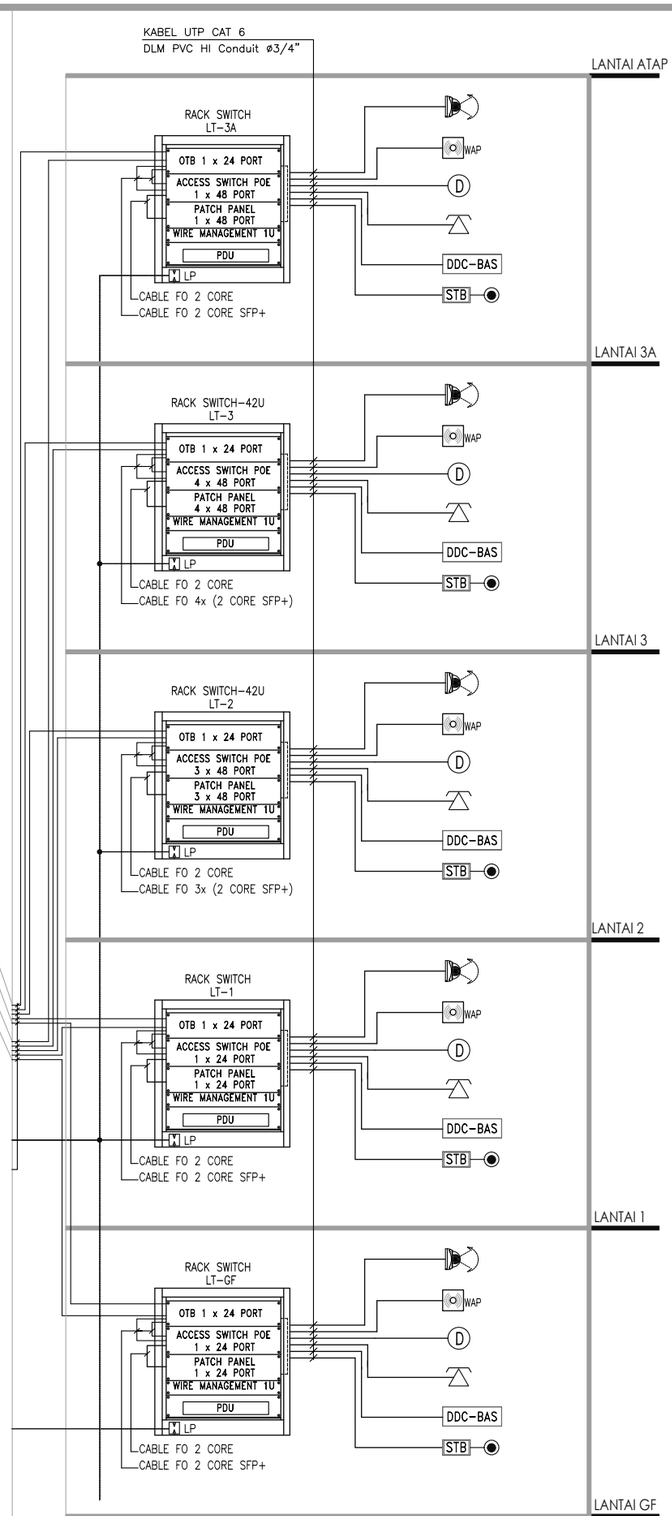

OWNER/CLIENT: sawit APPROVED : .../.../'... ..... (name) ..... (position) (signed) ..... (Dep./Div.)	PROJECT: BPDP KELAPA SAWIT JL.Medan Merdeka Tim, RT.7/RW.1, Gambir, Kec. Gambir, Kota Jakarta Pusat, Daerah Khusus Ibukota Jakarta 10110	INTERIOR DESIGN CONSULTANT: PT. IMADEA NAGKASAMA Jl. Hati Suci No. 4 Gd. Sakura Lt. 2 Room 201 Kel. Kampung Bali, Kec. Tanah Abang, Jakarta Pusat Telp. 021 - 2303483 , Fax. 021 - 2303483 APPROVED : //	MEP CONSULTANT: PT. DUTA PRATAMA ENGINEERING MECHANICAL & ELECTRICAL ENGINEER Rukan Taman Meruya Blok M No. 37, Jl. Batu Mulia No. 1 Meruya Utara Kembangan – Jakarta Barat 11620 Phone : 021-5845546, 5845547, 5845556, Fax : 021-58474531 Email : dpapt.me@gmail.com, ptdpa.me@yahoo.com

DRAWING TITLE: DIAGRAM SISTEM DATA, TELEPHONE, IP.CCTV & IPTV

SCALE : NTS

ALL MEASUREMENT MUST BE CHECKED AT BY SITE BY THE CONTRACTORS AND ANY DIFFERENCES REPORTED/INITIATED TO THE DESIGNER FOR CLARIFICATION BEFORE PROCEEDING.

#	REVISION :	DATE
....		.../.../'...
....		.../.../'...
....		.../.../'...
....		.../.../'...
....		.../.../'...

DRAWN: Denny, DATE : 15/05/24
CHECKED: Widodo, DATE : 15/05/24
DRAWING NUMBER: EC-103
PAGE:
DRAWING FOR: TENDER
DATE : 2024/05/10