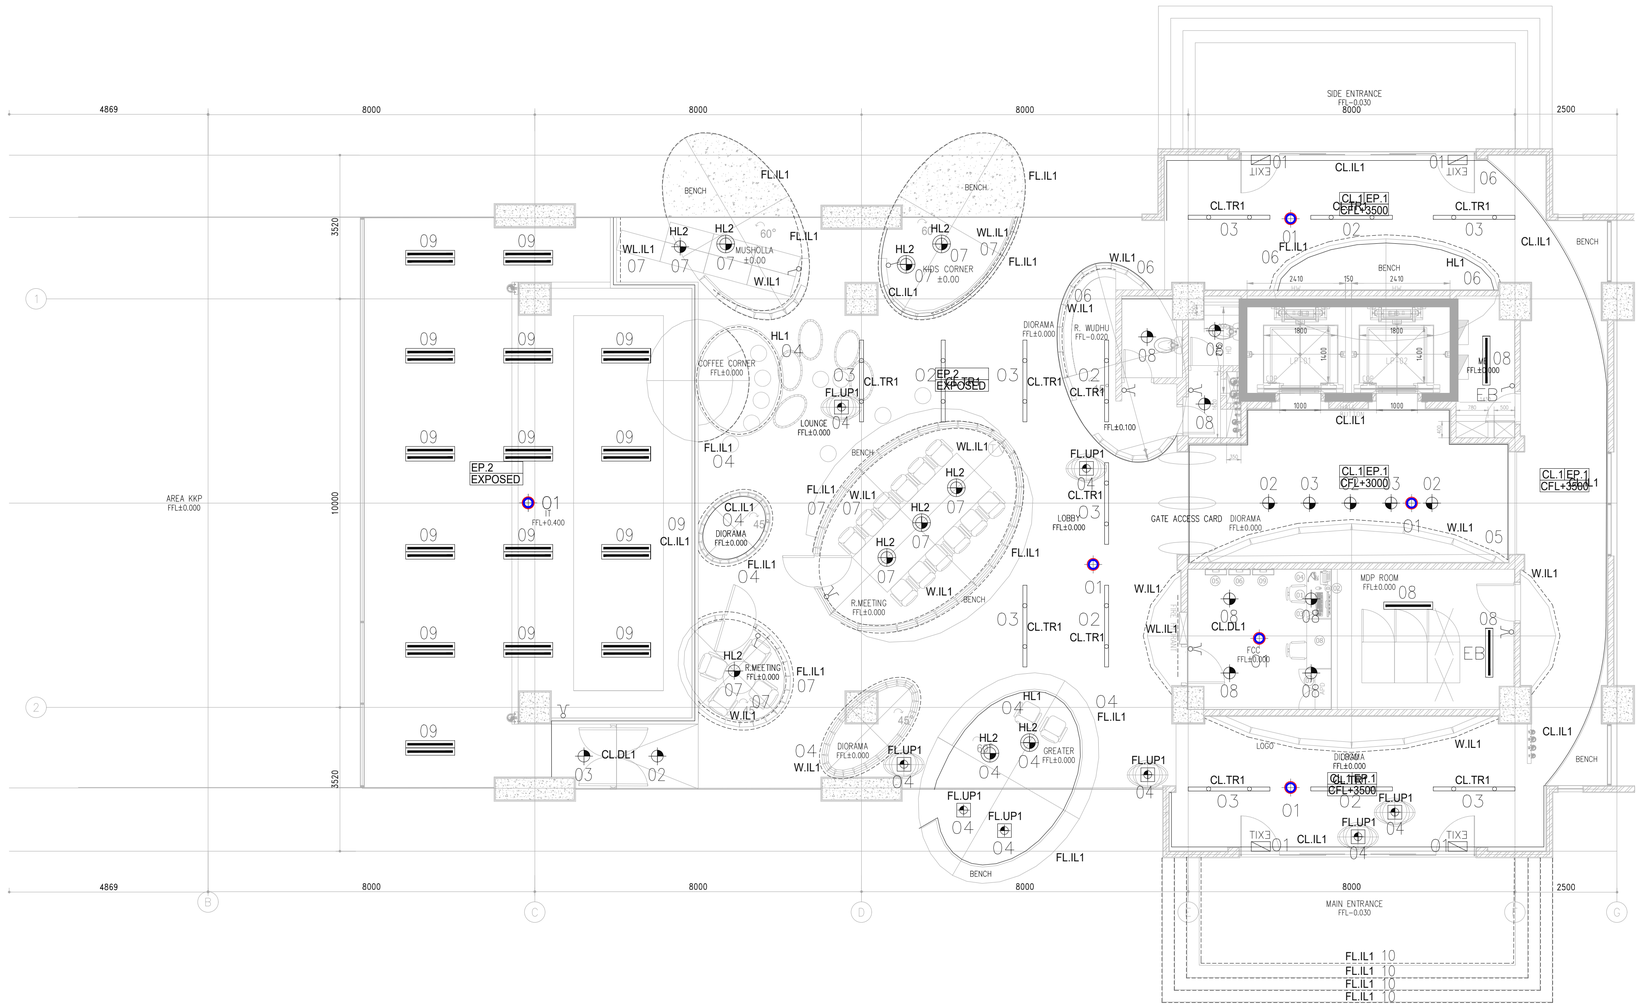

KETERANGAN :

○	DOWNLIGHT LED OUTBOW–BOX 10 W
◎	DOWNLIGHT LED OUTBOW–BOX 20 W
EXIT	LAMPU EXIT LED 3 W
	+ NICAD BATTERY
	DOWNLIGHT LED OUTBOW–BOX 15 W
	+NICAD BATTERY, BACKUP 2 JAM
	TKO LED 1x20 W
	TKO LED 2x20 W
EB	+NICAD BATTERY, BACKUP 2 JAM
	SAKLAR TUNGGAL
	SAKLAR SERI
CL.HL1	HANGING LED STRIP 15W/M REF. BY SPECIAL LIGHTING
CL.IL1	INDIRECT LED STRIP 15W/M REF. BY SPECIAL LIGHTING
W.IL1	WALL LAMP INDIRECT 15W/M REF. BY SPECIAL LIGHTING
FL.IL1	INDIRECT FLOOR LED 15W/M REF. BY SPECIAL LIGHTING
CL.TR1	TRACK LAMP LED 2x5W REF. BY SPECIAL LIGHTING
FL.UP1	FLOOR UPLIGHT 10 W REF. BY SPECIAL LIGHTING
CL.DL1	DOWNLIGHT 20 W REF. BY SPECIAL LIGHTING
CL.HL2	HANGING SPOTLIGHT 15 W REF. BY SPECIAL LIGHTING

OWNER/CLIENT

sawit

APPROVED : .../.../'...

..... (name)
..... (position)
(signed) ..... (Dep./Div.)

PROJECT

BPDP
KELAPA SAWIT

JL.Medan Merdeka Tim, RT.7/RW.1, Gambir, Kec. Gambir, Kota Jakarta Pusat, Daerah Khusus Ibukota Jakarta 10110

INTERIOR DESIGN CONSULTANT

PT. IMADEA MAGKASAMA

Jl. Hati Suci No. 4 Gd. Sakura Lt. 2 Room 201
Kel. Kampung Bali, Kec. Tanah Abang, Jakarta Pusat
Telp. 021 - 2303483 , Fax. 021 - 2303483
APPROVED : //

MEP CONSULTANT

PT. DUTA PRATAMA ENGINEERING
MECHANICAL & ELECTRICAL ENGINEER

Rukan Taman Meruya Blok M No. 37, Jl. Batu Mulia No. 1
Meruya Utara Kembangan – Jakarta Barat 11620
Phone : 021–5845546, 5845547, 5845556, Fax : 021–5847531
Email : dpept.me@gmail.com, ptdpe.me@yahoo.com

DRAWING TITLE

DENAH INSTALASI
PENERANGAN
LANTAI GF

SCALE : 1:150

ALL MEASUREMENT MUST BE CHECKED AT BY SITE BY THE CONTRACTORS AND ANY DIFFERENCES REPORTED/INITIATED TO THE DESIGNER FOR CLARIFICATION BEFORE PROCEEDING.

#	REVISION :	DATE
1		.../.../'...
2		.../.../'...
3		.../.../'...
4		.../.../'...
5		.../.../'...

DRAWN
Sangaji
DATE : 15/05/24

CHECKED
Jefri
DATE : 15/05/24

DRAWING NUMBER
EL-201

PAGE

DRAWING FOR
TENDER

DATE : 2024/05/10