# KETERANGAN :

| | |
|---|---|
| | STOP KONTAK 16A 1ø, 200W |
| HD | STOP KONTAK HAND DRYER |
| | 16A 1ø, 1.500W |
| | STOP KONTAK MEJA 3PCS |
| | 16A 1ø, 450W |
| CT | RAK KABEL |
| | PANEL DISTRIBUSI |
| | |

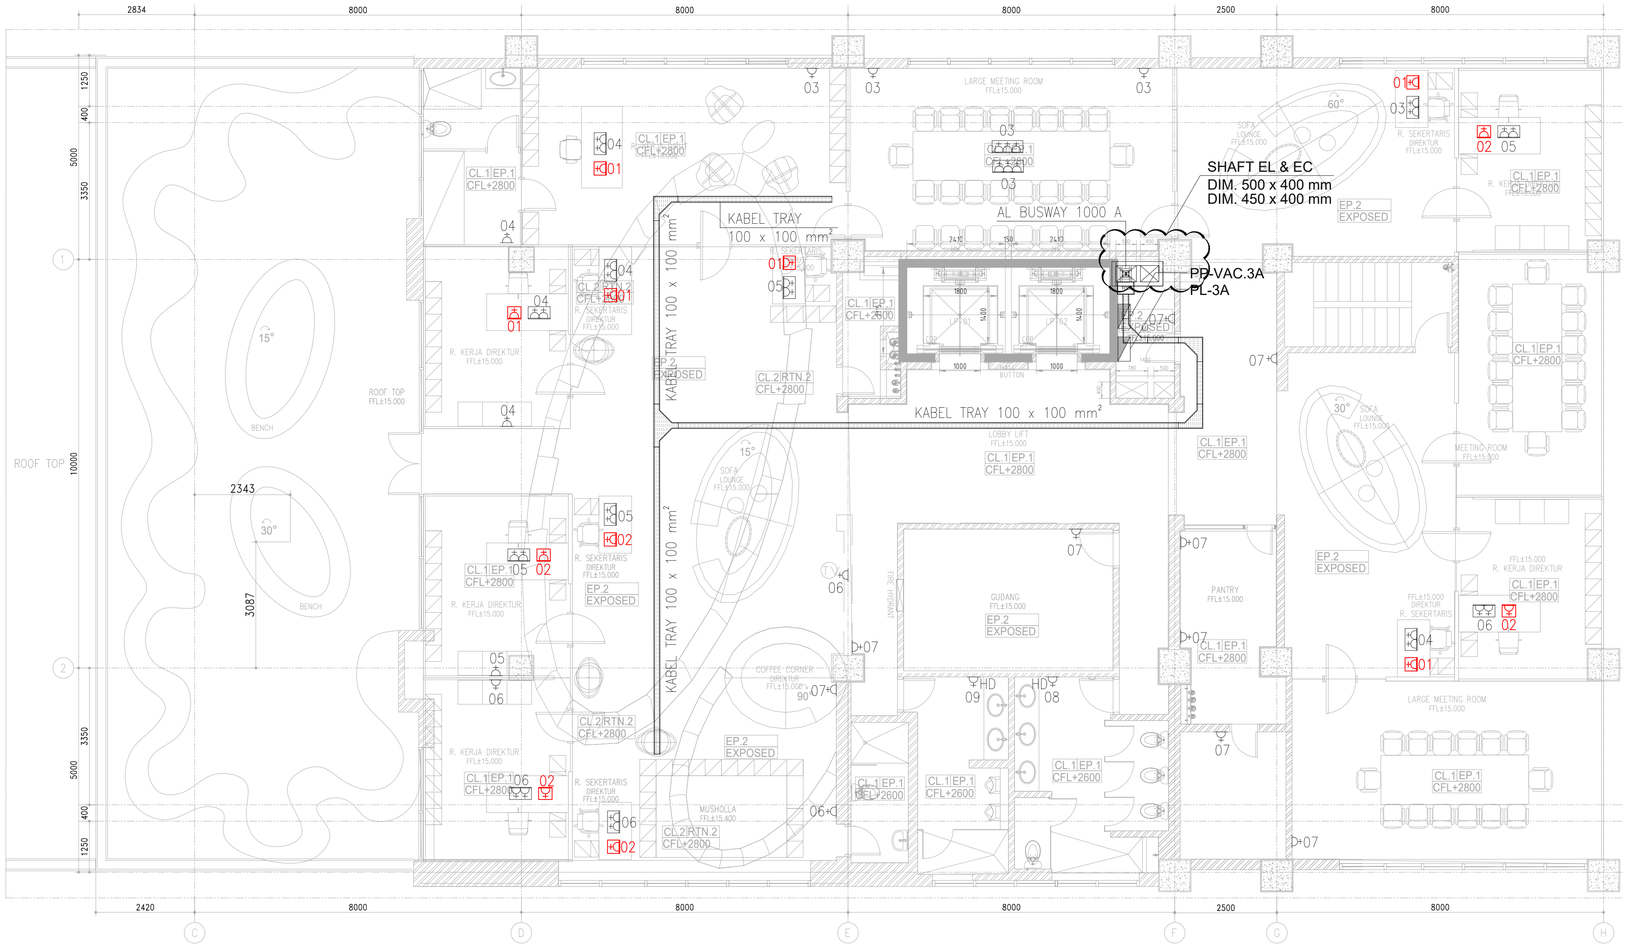


| | | | |
|---|---|---|---|
| OWNER/CLIENT | PROJECT | INTERIOR DESIGN CONSULTANT | MEP CONSULTANT |
| sawit<br>APPROVED : .../.../'...<br>..... (name)<br>..... (position)<br>(signed) ..... (Dep./Div.) | BPDP<br>KELAPA SAWIT<br>JL.Medan Merdeka Tim, RT.7/RW.1, Gambir, Kec. Gambir, Kota Jakarta Pusat, Daerah Khusus Ibukota Jakarta 10110 | PT. IMADEA NGAKSAMA<br>Jl. Hati Suci No. 4 Gd. Sakura Lt. 2 Room 201<br>Kel. Kampung Bali, Kec. Tanah Abang, Jakarta Pusat<br>Telp. 021 - 2303483 , Fax. 021 - 2303483<br>APPROVED : // | PT. DUTA PRATAMA ENGINEERING<br>MECHANICAL & ELECTRICAL ENGINEER<br>Rukan Taman Meruya Blok M No. 37, Jl. Batu Mulia No. 1<br>Meruya Utara Kembangan – Jakarta Barat 11620<br>Phone : 021–5845546, 5845547, 5845556, Fax : 021–58474531<br>Email : dpept.me@gmail.com, ptdpe.me@yahoo.com |

| DRAWING TITLE | | | DRAWN | DRAWING NUMBER |
|---|---|---|---|---|
| DENAH INSTALASI KOTAK KONTAK<br>RAK KABEL & POSISI PANEL<br>LANTAI 3A | | | Sangaji<br>DATE : 15/05/24 | EL-305 |
| SCALE : 1:150 | | | CHECKED<br>Jefri<br>DATE : 15/05/24 | PAGE |
| ALL MEASUREMENT MUST BE CHECKED AT BY SITE BY THE CONTRACTORS AND ANY DIFFERENCES REPORTED/INITIATED TO THE DESIGNER FOR CLARIFICATION BEFORE PROCEEDING. | # | REVISION : / DATE | DRAWING FOR<br>TENDER | DATE : 2024/05/10 |