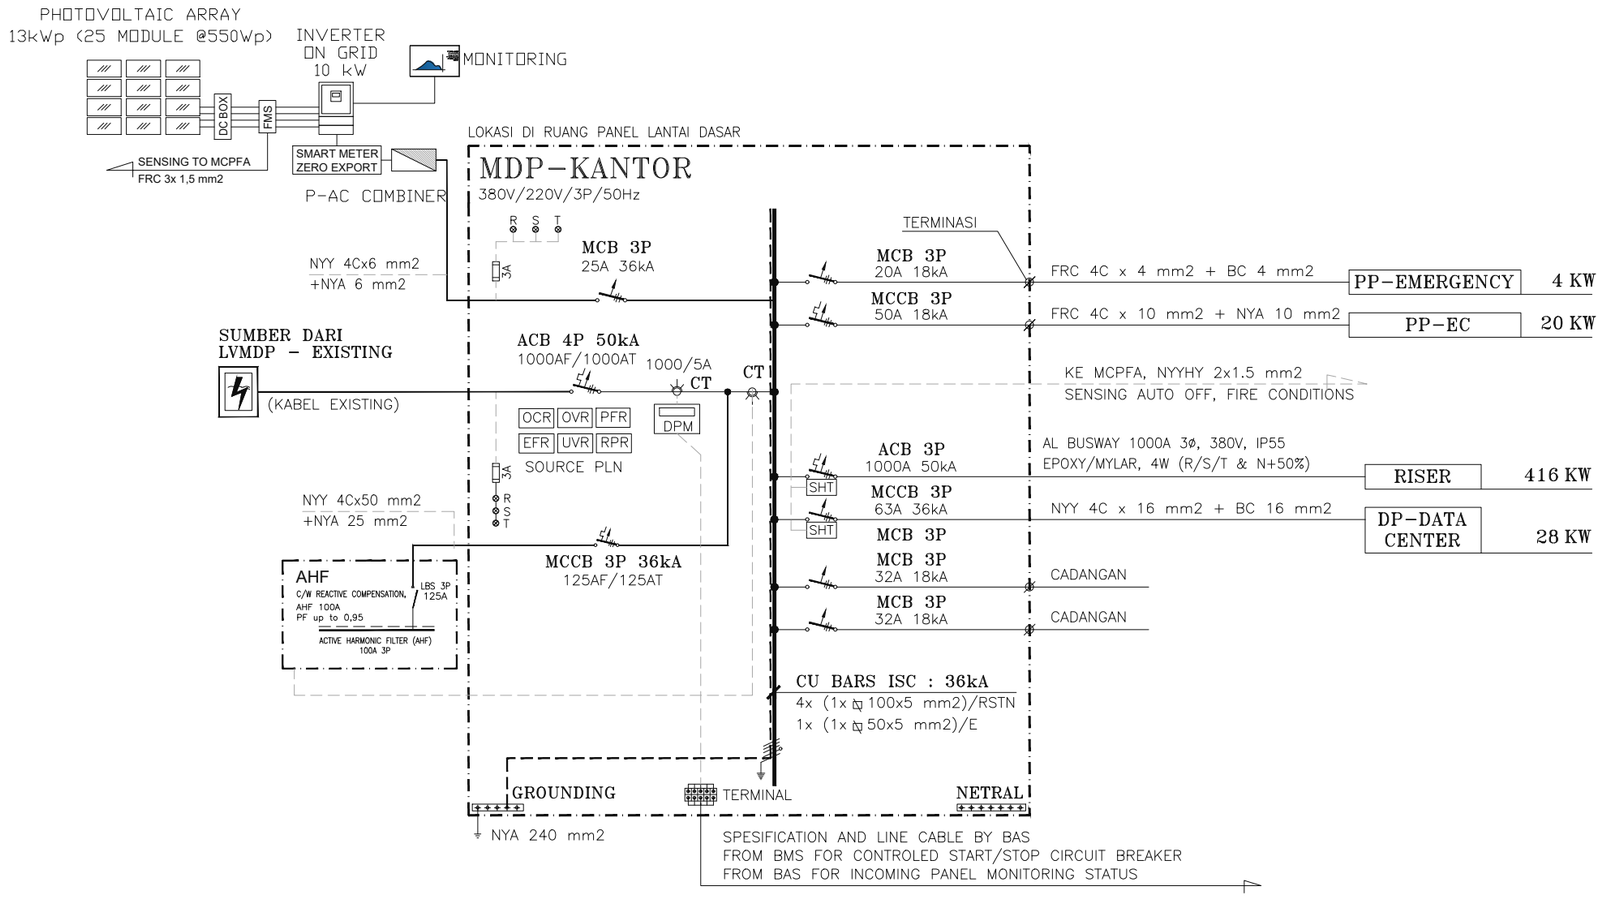

DETAIL RISER

END TOP

		UKURAN KABEL	PANEL	LOAD WATT R-S-T
12	TOB MCCB 18kA, 400A 3P	NYY 4x1Cx240 mm2 + BC 120 mm2	PP-OU.VRF	178250
11	TOB MCCB 18kA, 80A 3P	NYY 4C x 25 mm2 +BC 16mm2	SDP-ATAP	30600
10	TOB MCB 18kA, 16A 3P	NYY 4C x 4 mm2 +NYA 4mm2	PP-VAC.L3A	2889
9	TOB MCB 18kA, 50A 3P	NYY 4C x 10 mm2 +NYA 10mm2	PL-L3A	21769
8	TOB MCB 18kA, 16A 3P	NYY 4C x 4 mm2 +NYA 4mm2	PP-VAC.L3	5766
7	TOB MCCB 18kA, 125A 3P	NYY 4C x 50mm2 +BC 25mm2	PL-L3	58014
6	TOB MCB 18kA, 25A 3P	NYY 4C x 4 mm2 +NYA 4mm2	PP-VAC.L2	10004
5	TOB MCCB 18kA, 80A 3P	NYY 4C x 25 mm2 +NYA 16mm2	PL-L2	34304
4	TOB MCCB 18kA, 63A 3P	NYY 4C x 16 mm2 +NYA 16mm2	PP-VAC.L1	28160
3	TOB MCCB 18kA, 80A 3P	NYY 4C x 25 mm2 +NYA 16mm2	PL-L1	31339
2	TOB MCB 18kA, 16A 3P	NYY 4C x 4 mm2 +NYA 4mm2	PP-VAC.GF	5466
1	TOB MCB 18kA, 20A 3P	NYY 4C x 4 mm2 +NYA 4mm2	PL-GF	9202
	AL BUSWAY 1000A 3ø, 380V, IP55 EPOXY/MYLAR, 4W (R/S/T & N+50%)			
	RISER DARI MDP-KANTOR		TOTAL	415763

OWNER/CLIENT

sawit

APPROVED : .../.../'...

..... (name)
..... (position)
(signed) ..... (Dep./Div.)

PROJECT

BPDP
KELAPA SAWIT

JL.Medan Merdeka Tim, RT.7/RW.1, Gambir, Kec. Gambir, Kota Jakarta Pusat, Daerah Khusus Ibukota Jakarta 10110

INTERIOR DESIGN CONSULTANT

PT. IMADEA MAGKASAMA

Jl. Hati Suci No. 4 Gd. Sakura Lt. 2 Room 201
Kel. Kampung Bali, Kec. Tanah Abang, Jakarta Pusat
Telp. 021 - 2303483 , Fax. 021 - 2303483
APPROVED : //

MEP CONSULTANT

PT. DUTA PRATAMA ENGINEERING
MECHANICAL & ELECTRICAL ENGINEER
Rukan Taman Meruya Blok M No. 37, Jl. Batu Mulia No. 1
Meruya Utara Kembangan – Jakarta Barat 11620
Phone : 021-5845546, 5845547, 5845556, Fax : 021-5847531
Email : dpept.me@gmail.com, ptdpe.me@yahoo.com

DRAWING TITLE

DIAGRAM PANEL
MDP-KANTOR & DETAIL RISER

SCALE : NTS

ALL MEASUREMENT MUST BE CHECKED AT BY SITE BY THE CONTRACTORS AND ANY DIFFERENCES REPORTED/INITIATED TO THE DESIGNER FOR CLARIFICATION BEFORE PROCEEDING.

#	REVISION :	DATE
...		.../.../'...
...		.../.../'...
...		.../.../'...
...		.../.../'...
...		.../.../'...

DRAWN
Sangaji
DATE : 15/05/24

CHECKED
Jefri
DATE : 15/05/24

DRAWING NUMBER
EL-104

PAGE

DRAWING FOR
TENDER

DATE : 2024/05/10