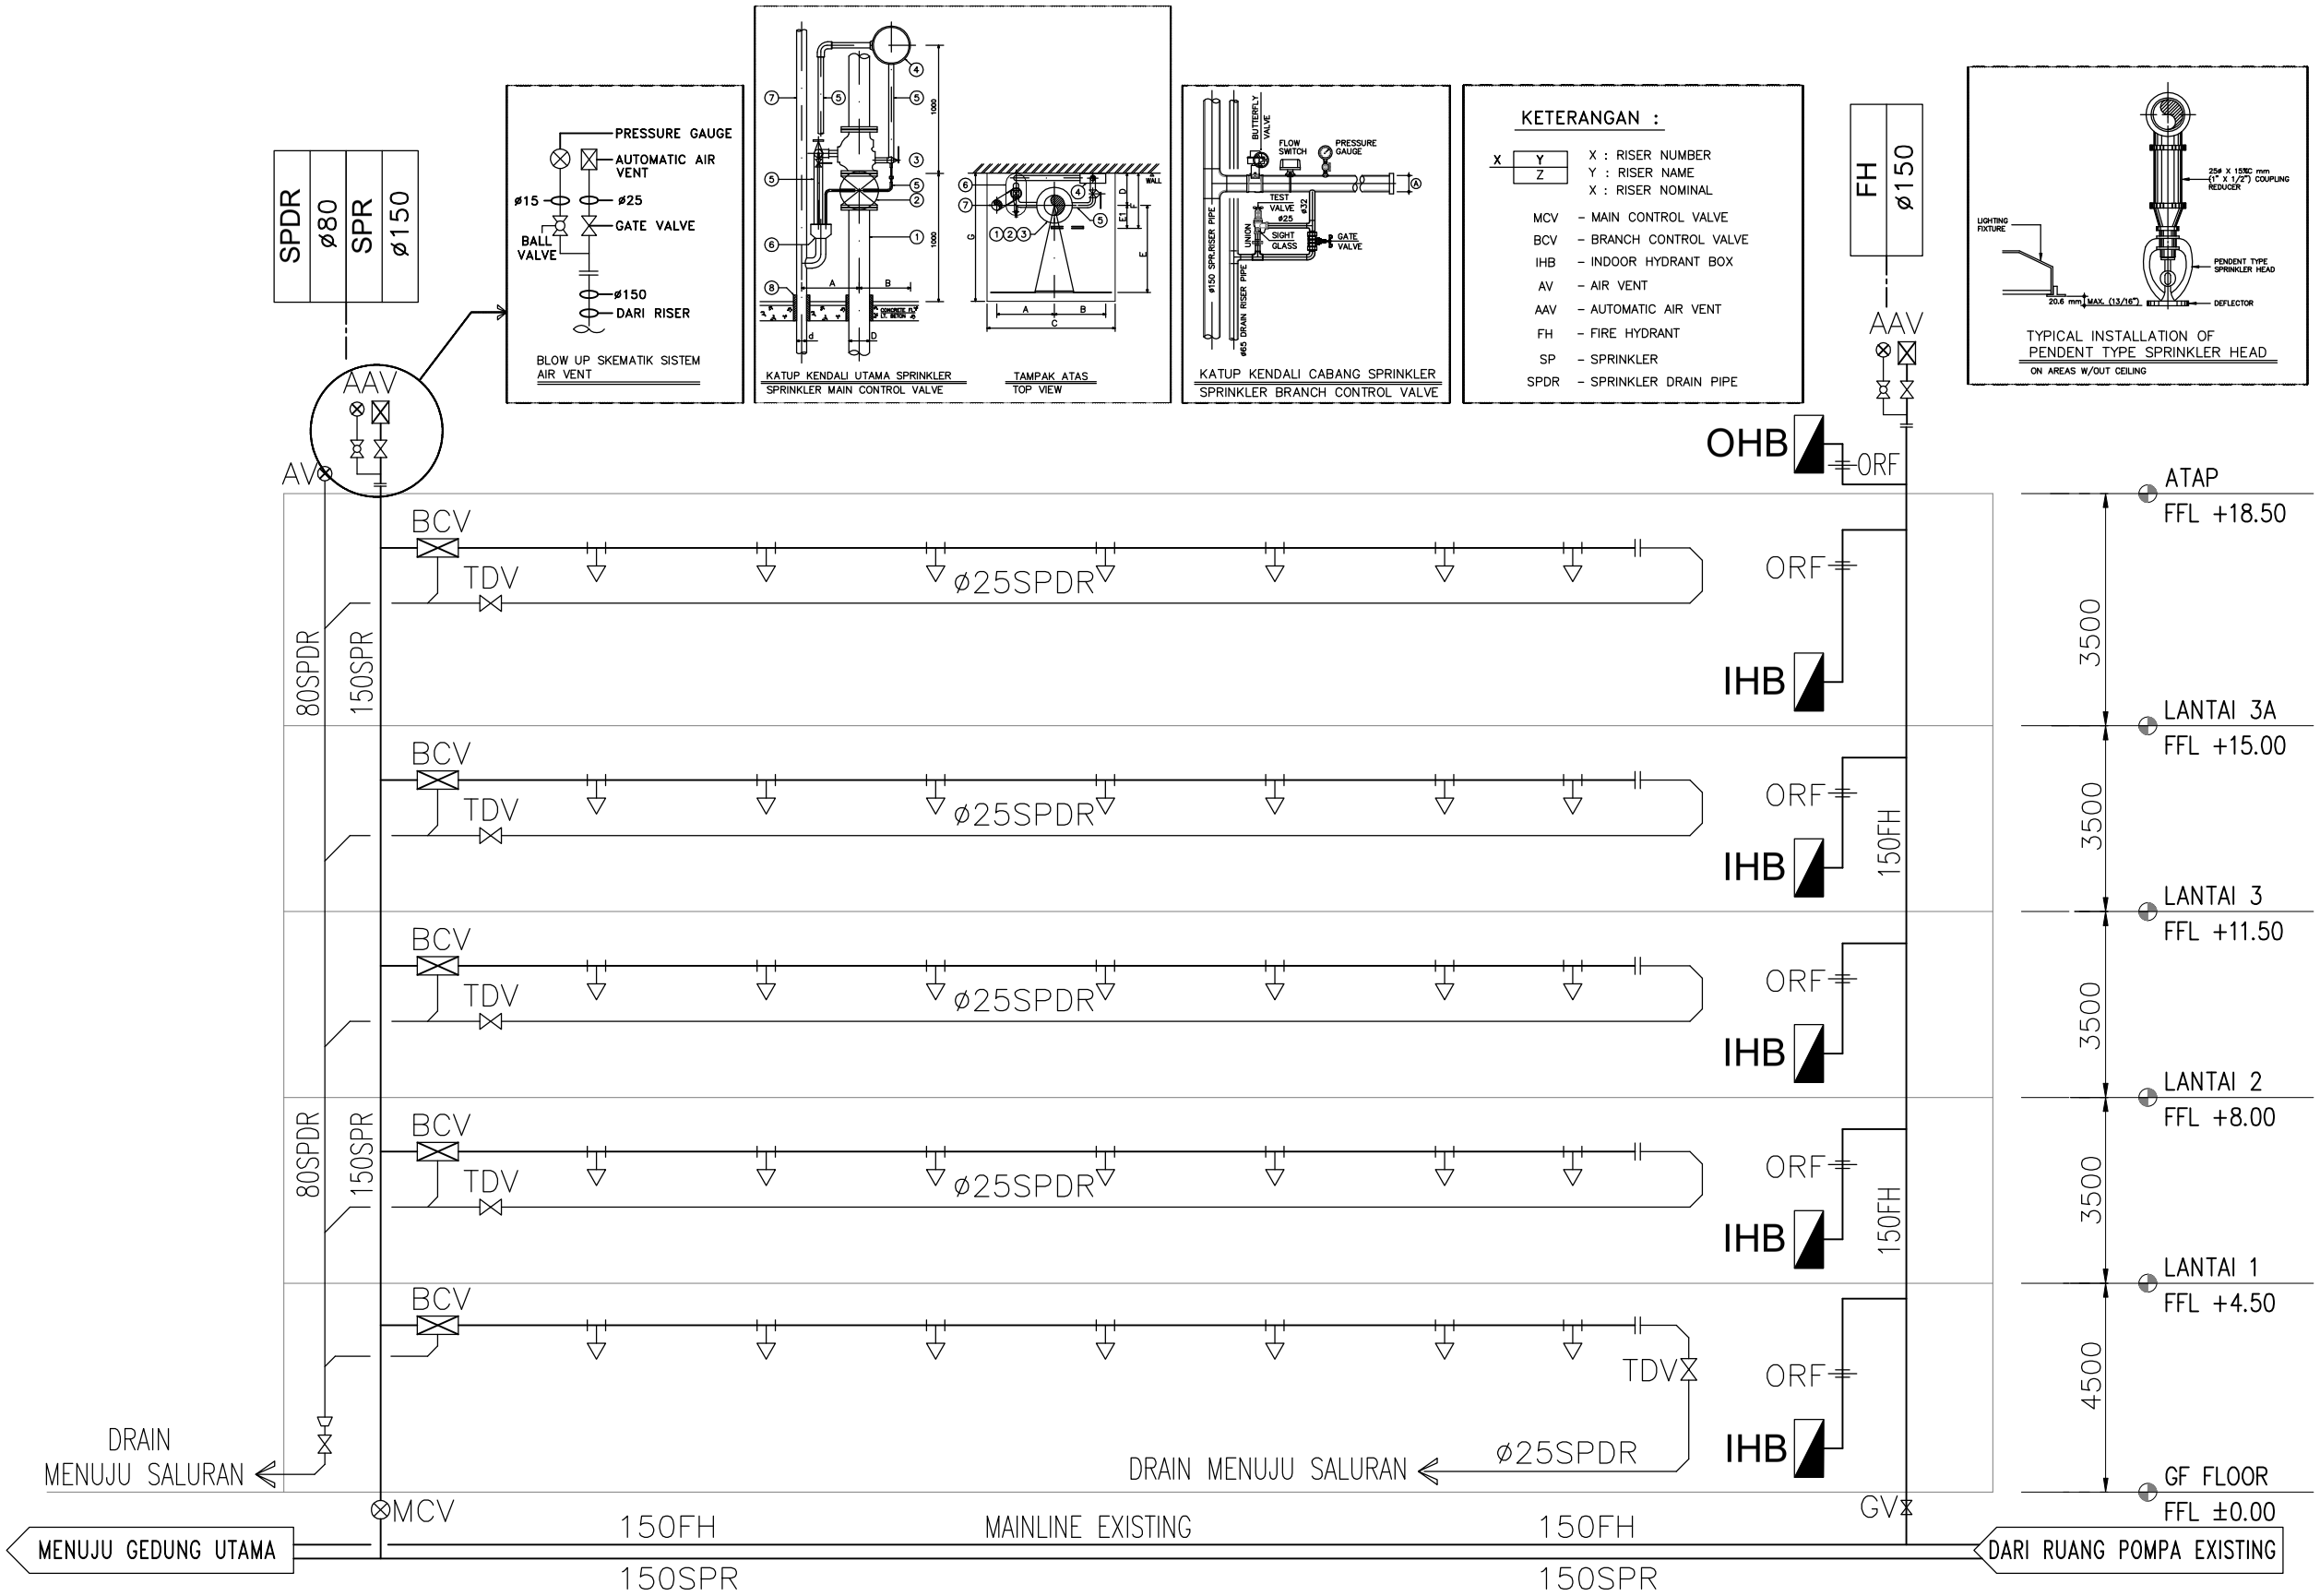

OWNER/CLIENT	PROJECT	INTERIOR DESIGN CONSULTANT	MEP CONSULTANT	DRAWING TITLE			DRAWN	DRAWING NUMBER
sawit APPROVED : .../.../'... ..... (name) ..... (position) (signed) ..... (Dep./Div.)	BPDP KELAPA SAWIT JL.Medan Merdeka Tim, RT.7/RW.1, Gambir, Kec. Gambir, Kota Jakarta Pusat, Daerah Khusus Ibukota Jakarta 10110	PT. IMADEA MAGKASAMA Jl. Hati Suci No. 4 Gd. Sakura Lt. 2 Room 201 Kel. Kampung Bali, Kec. Tanah Abang, Jakarta Pusat Telp. 021 - 2303483 , Fax. 021 - 2303483 APPROVED : //	PT.DUTA PRATAMA ENGINEERING MECHANICAL & ELECTRICAL ENGINEER Ruko Taman Meruya Blok M No. 37, Jl. Batu Mulia No. 1 Meruya Utara Kembangan – Jakarta Barat 11620 Phone : 021-5845546, 5845547, 5845556, Fax : 021-58474531 Email : dpept.me@gmail.com, ptdpe.me@yahoo.com	DIAGRAM SISTEM PEMADAM KEBAKARAN SCALE : NTS ALL MEASUREMENT MUST BE CHECKED AT BY SITE BY THE CONTRACTORS AND ANY DIFFERENCES REPORTED/INITIATED TO THE DESIGNER FOR CLARIFICATION BEFORE PROCEEDING.	1 .../.../'... 2 .../.../'... 3 .../.../'... 4 .../.../'... 5 .../.../'... # REVISION : R-1 DATE		Maman DATE : 15/05/24 CHECKED Sopyan DATE : 15/05/24	PK-101 PAGE
							DRAWING FOR TENDER	DATE : 2024/05/10